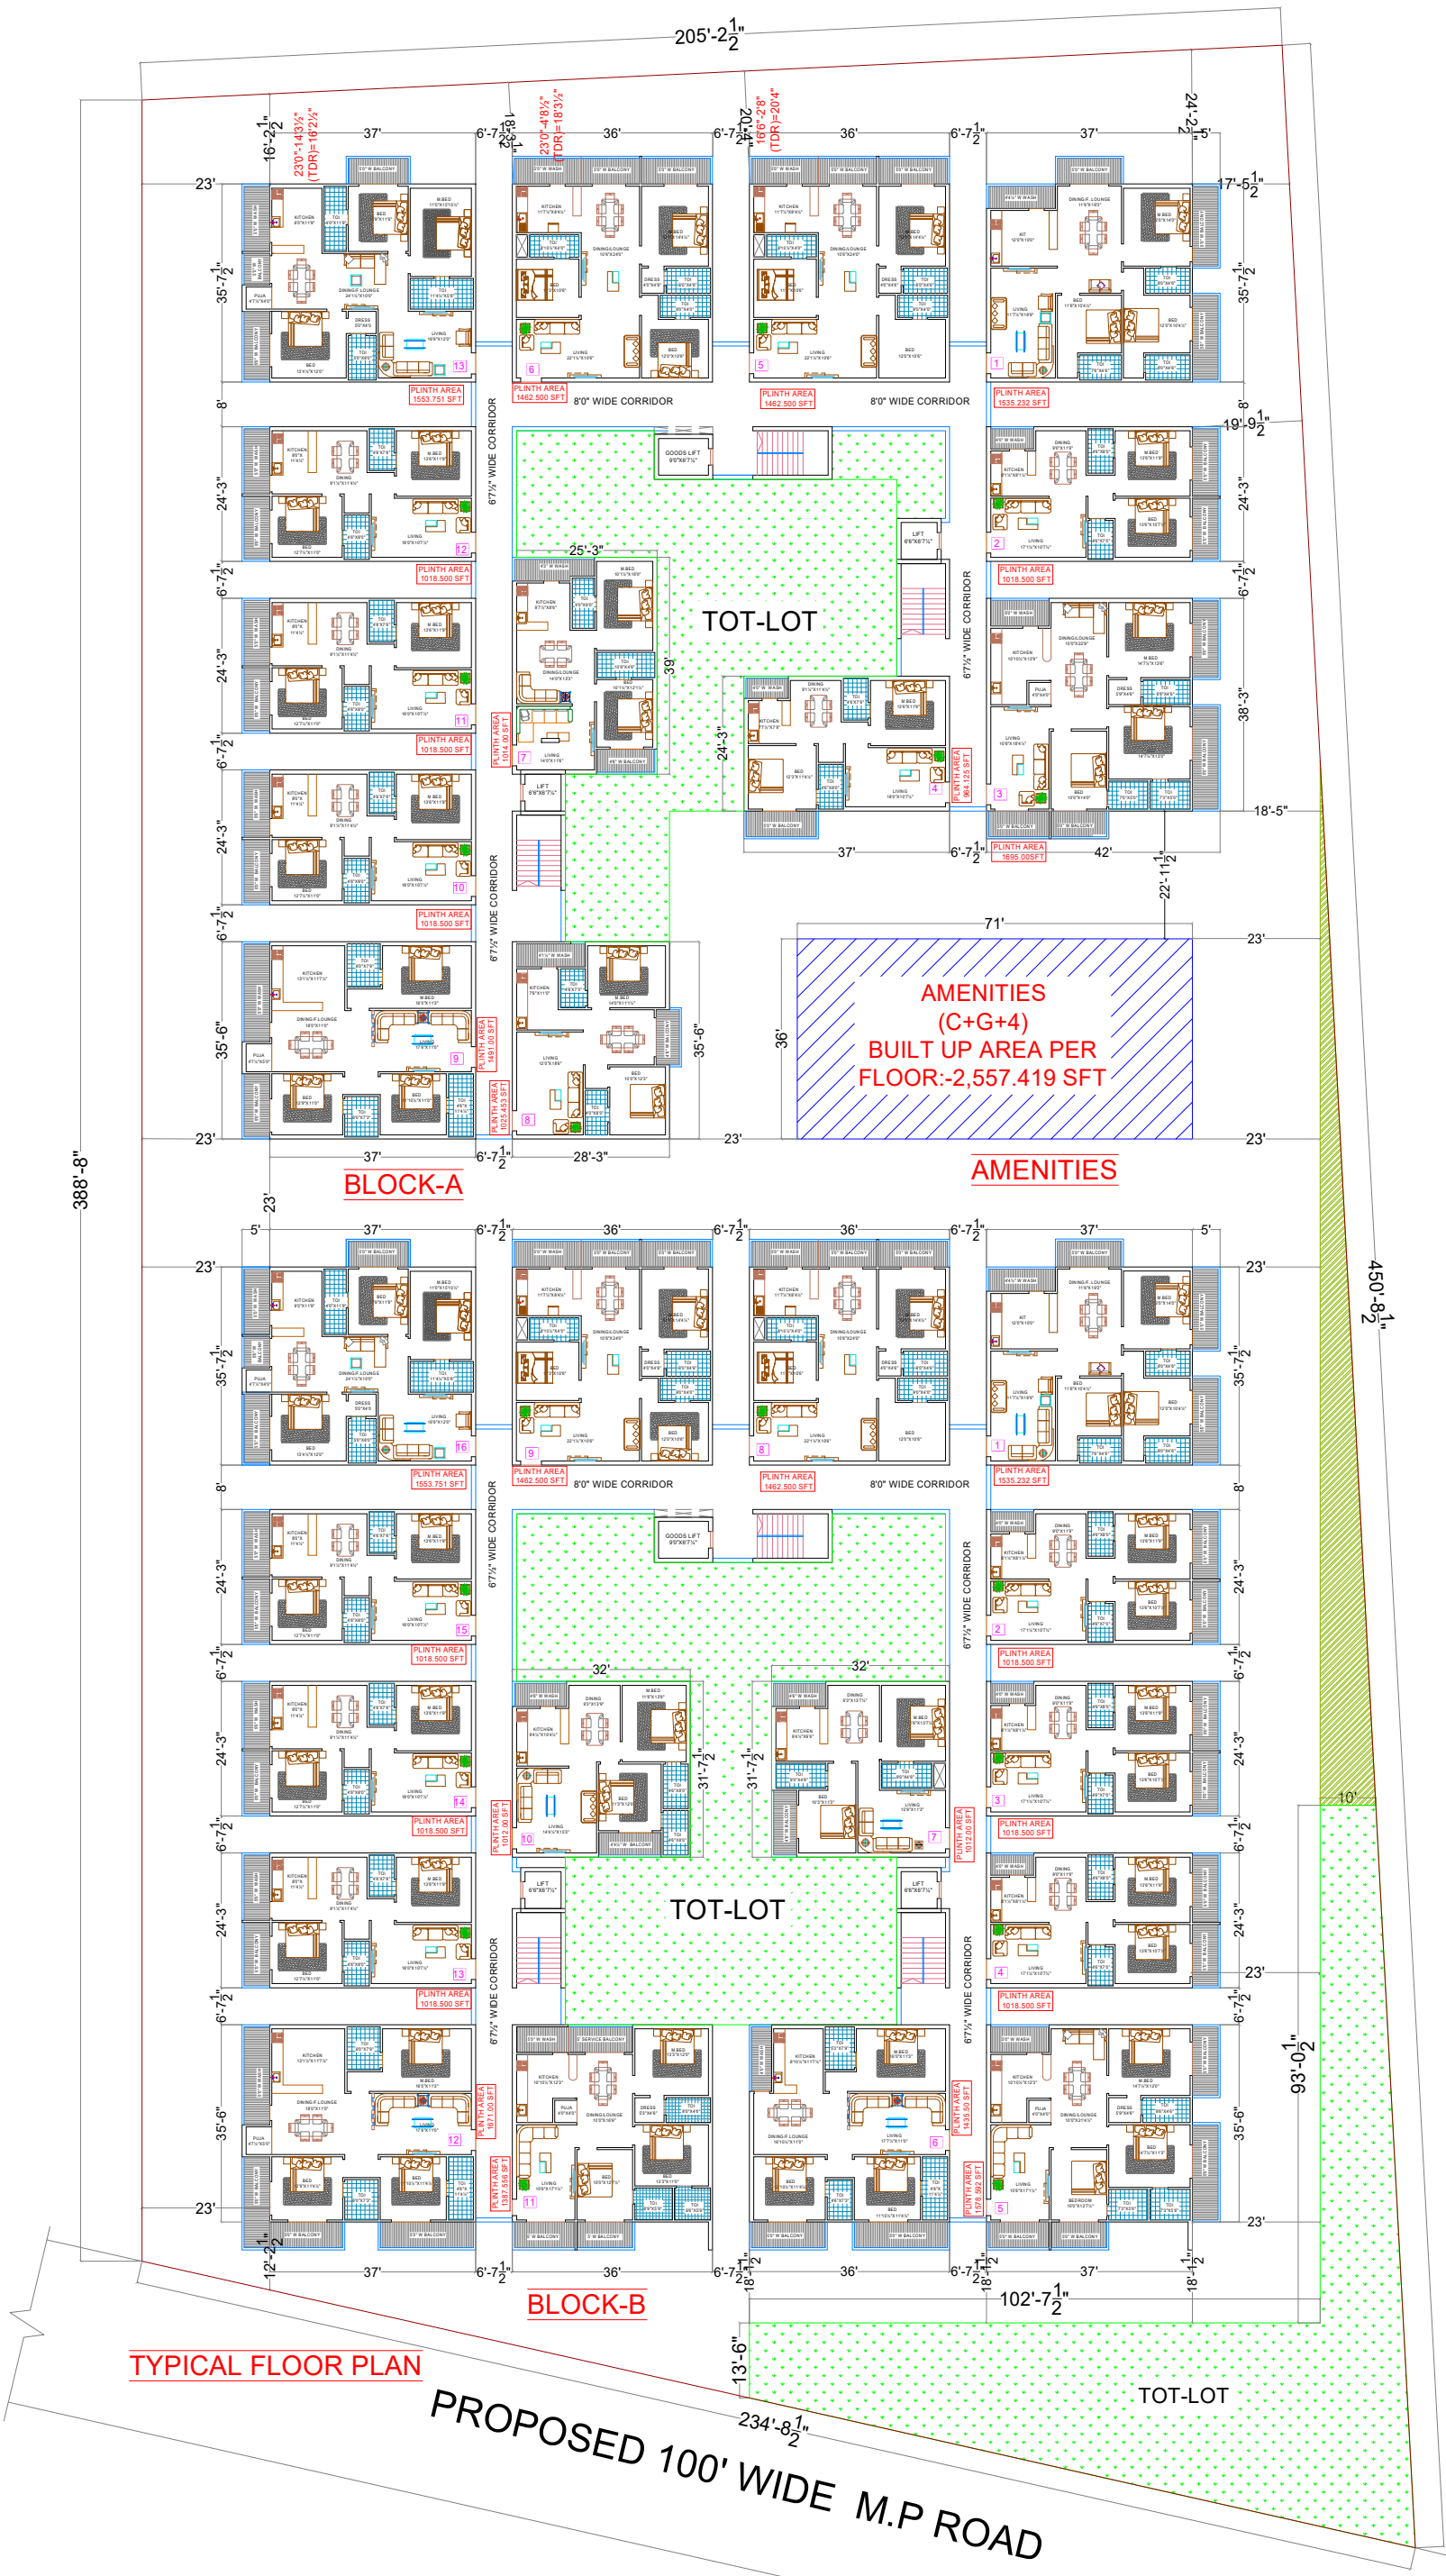

No.	DATE	DESCRIPTION	BY	APPD
		REVISIONS.		

ARCHITECT	BHANU	APPROVED	M.S.RAO
DRAWN		DATE	13.11.2025
CHECKED		SCALE	AS SHOWN
DRAWING No :			REV.

CLIENT:

M/s. SRK.BUILD BRILLIANCE

PROJECT:

SITE@ PRATHURU

PROJECT CONSULTANTS :

Architects & Engineers

Corporate Office:
1st Floor Bhavai a Enclave, VI Phase,KPHB Colony,Hyderabad–72,T.S.
Ph:+914 2 151 48,494 ,4999.
Mail: akshayagoiksha a'nfia con ,
ww a/sl ivijna i.c n

Branch Office.
Door No–59A 88/B, Third Floor, Yarlagadda Icon, Funtime club Road, Vasavi colony, Guru nanak Colony, Vijayawada, Krishna(Dt.)–520008, A.P.
08 6– 4 1614, 6 6404782
ak l ayaa.vj i@aksl ivaii fr i. om

CHIEF CONSULTANT : M.SRINIVASA RAO. M.Tech (Struct)

BLOCK :

DRAWING TITLE :

TYPICAL FLOOR PLAN

PURPOSE :

FOR INFORMATION

AUTHORIZED BY

NAME :

SIGN: DATE:

This document is property of S AYA INFRA CONSULTANTS Pvt. Ltd
This draw ed/retained/duplicated/disclosed
totally or without prior written consent from
A S AYA I FR CO SULTANTS Pvt.Ltd.

File Path:\\server\Proposal Projects\2025\SRK BUILD BRILLIANCE (SRI CITY)\PRATURU\REVISED SITE WTH WITH PLAN 04.08.2025.dwg